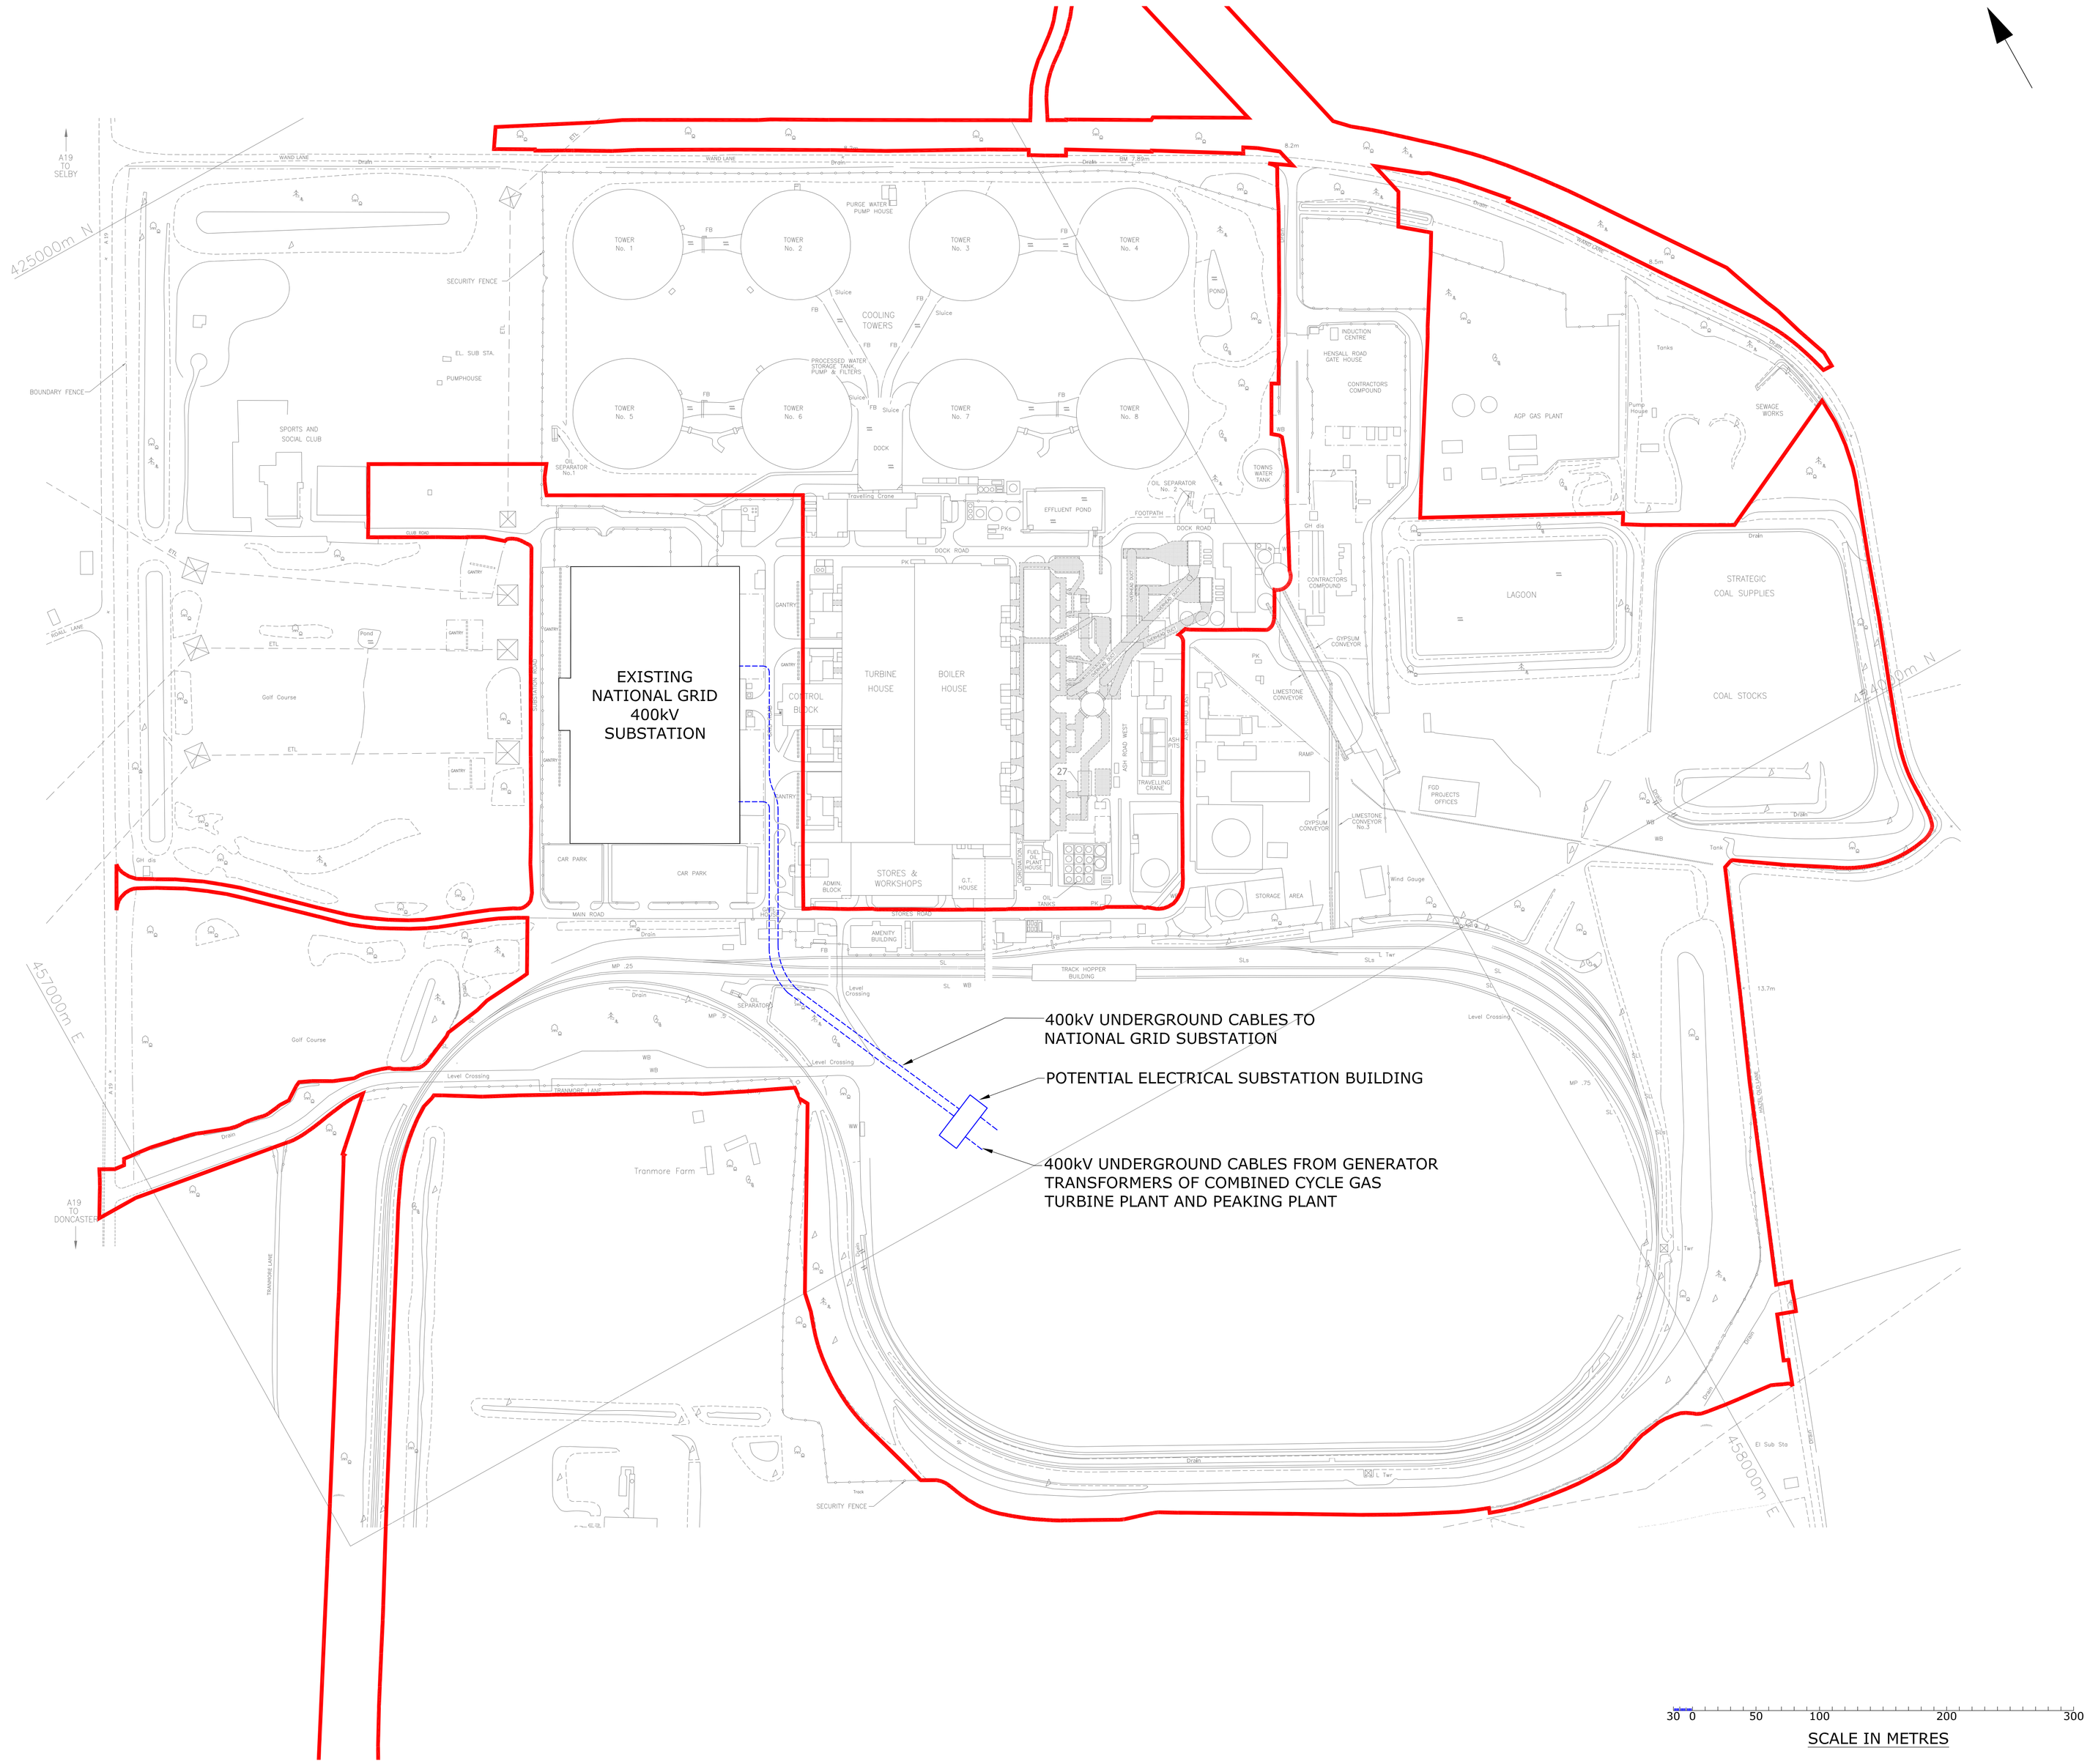

ALL INFORMATION ON THIS DRAWING IS INDICATIVE ONLY, AND MAY BE SUBJECT TO FURTHER DESIGN DEVELOPMENT.

DO NOT SCALE

KEY

THE ORDER LIMITS

THE EGGBOROUGH POWER CCGT (GENERATING STATION) ORDER

INFRASTRUCTURE PLANNING (APPLICATIONS: PRESCRIBED FORMS AND PROCEDURE) REGULATIONS 2009 - REGULATION 5(2)(o)

REV.	DETAILS OF REVISION	DRAWN	CHKD	DATE
R1	PRELIMINARY	AO	BC	18.05.17

FICHTNER
CONSULTING ENGINEERS LIMITED
Kingsgate, Wellington Road North, Stockport, Cheshire, SK4 1LW, UK
Tel: 0161 476 0032
Website: www.fichtner.co.uk

CLIENT: EGGBOROUGH POWER LIMITED

SITE: EGGBOROUGH

PROJECT: EGGBOROUGH DCO FOR CCGT PLANT

TITLE: APPLICATION DOCUMENT REFERENCE No. 4.7

INDICATIVE ELECTRICAL CONNECTION PLAN - SHEET 1 of 1

DRAWING STATUS:	PRELIMINARY	
DRAWN BY:	AO	DATE: 12.05.17
CHECKED BY:	BC	DATE: 12.05.17
FILENAME:	2095-052-R1.DWG	
OFFICE OF ISSUE:	STOCKPORT	
SHEET SIZE:	A1	SCALE: 1:2500
DRAWING No.: 2095-052		REVISION: R1